Sec. 28, T6N, R2W

81S-029

PLAT OF SURVEY

For: Geneva Cullen Realty
770 Lancaster
Platteville, Wis.

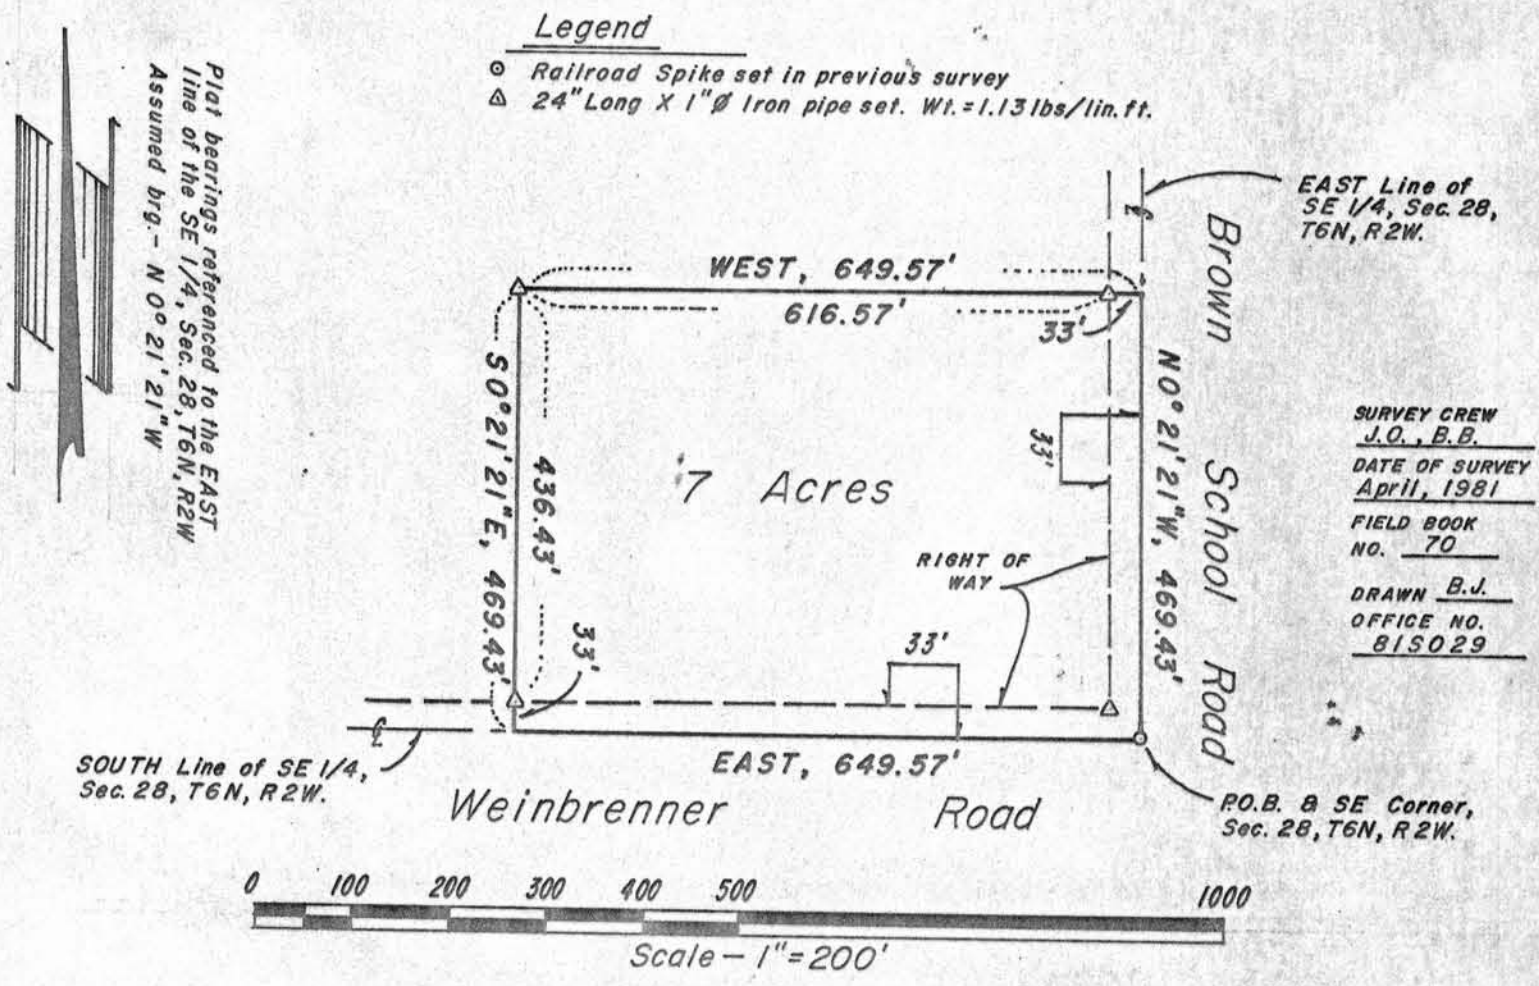

SURVEY CREW J.O., B.B.
DATE OF SURVEY April, 1981
FIELD BOOK NO. 70
DRAWN B.J.
OFFICE NO. 81S029

Located in the SE¼ of the SE¼, Section 28, T6N, R2W, Town of Fennimore, Grant County, Wisconsin, described as follows:

Beginning at a railroad spike marking the Southeast corner of said Section;
thence N0°21'21"W, 469.43' along the East line of said SE¼;
thence West, 33' to a 1" iron pipe;
thence continuing West, 616.57' to a 1" iron pipe;
thence S0°21'21"E, 436.43' to a 1" iron pipe;
thence continuing S0°21'21"E, 33' to the South line of said SE¼;
thence East, 649.57' along said South line to the point of beginning.
Contains 7 Acres.

Said parcel is subject to a right-of-way easement across the South and East 33' thereof and contains 6.18 Acres, more or less, exclusive of said easement. May be subject to other easements of record.

Surveyor's Certificate

I hereby certify that I have made a survey according to the instructions and description furnished to me by Geneva Cullen and that the plat drawn hereon is a correct representation of that survey to the best of my knowledge and belief.

David A. Davis April 20, 1981

David A. Davis, RLS# S-1498
Southwest Engineering, Inc.
206 S. Iowa St.
Dodgeville, Wis., 53533
Ph. (608)935-2721

COPY

MAY 11 1981

WISCONSIN
DAVID A. DAVIS S-1498 BLUE MOUNDS WIS.
LAND SURVEYOR