Sec 11, T4N, R3W
City of Lancaster

MAR 16 1983

SURVEY PLAT

I, Douglas J. Malliet, Registered Land Surveyor, hereby certify that I have surveyed a parcel of land located in Block 11 of Reed's Addition, according to the Assessment Plat of the City of Lancaster, Grant County, Wisconsin, described as follows:

Parcel A

Lot 1, Block 11, of Reed's Addition, according to the Assessment Plat of the City of Lancaster, Grant County, Wisconsin. Contains 0.4609 acres.

Parcel B

Lots 2 and 3, Block 11, of Reed's Addition, according to the Assessment Plat of the City of Lancaster, Grant County, Wisconsin. Contains 0.6862 acres.

I further certify such survey and the representation thereof are true and correct to the best of my knowledge and belief.

Douglas J. Malliet

Douglas J. Malliet
Registered Land Surveyor, S-1266
D. F. Burbach Municipal & Civil Engineers
Platteville, WI 53818

March 3, 1983
Date

WISCONSIN
DOUGLAS
MALLIET
S-1266
TOMAH
WIS.
LAND SURVEYOR

● Found 1" iron pipe
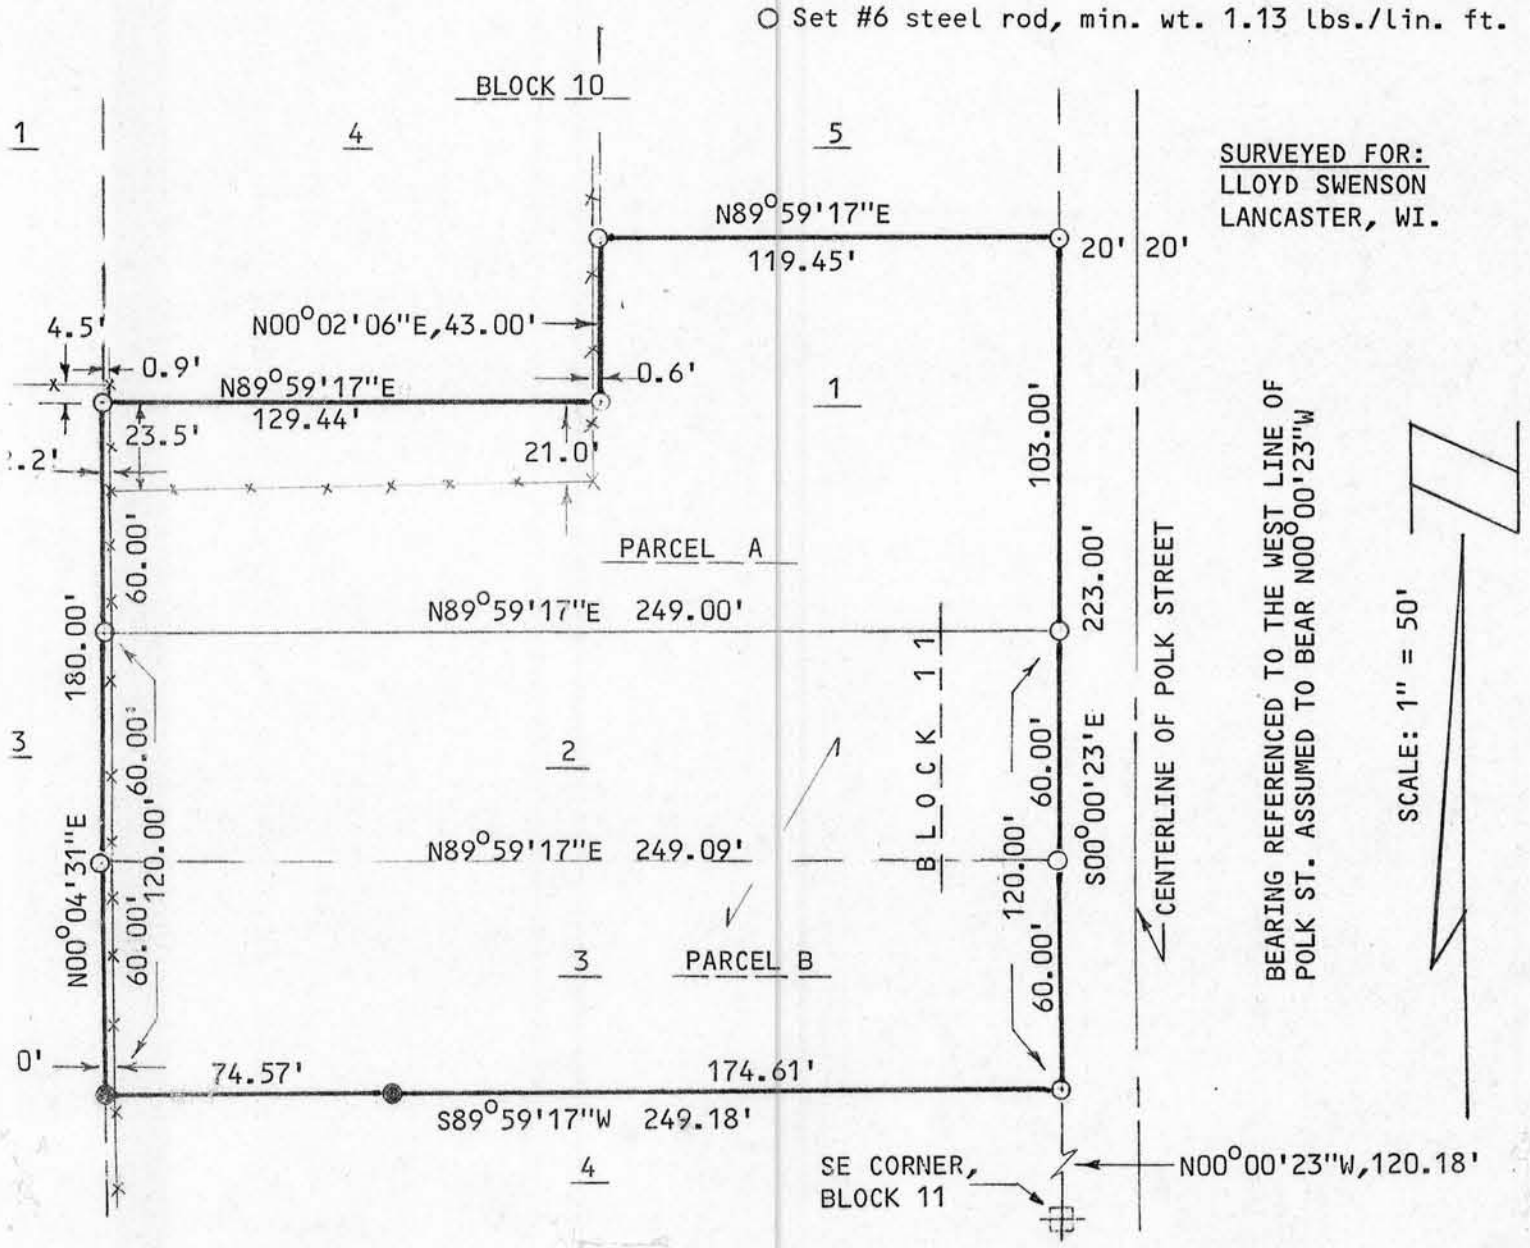
○ Set #6 steel rod, min. wt. 1.13 lbs./lin. ft.