REC'D OCT 5 1995

EASEMENT PLAT

123
-FERRIS
-DDEFB9415PW6

33' WIDE EASEMENT FOR INGRESS-EGRESS:

A 33' WIDE EASEMENT FOR INGRESS-EGRESS THE CENTER LINE OF WHICH IS DESCRIBED AS FOLLOWS:

COMMENCING AT THE E 1/4 CORNER OF SECTION 32, T 6N, R 3 W OF THE 4TH P.M., GRANT COUNTY, WISCONSIN; THENCE S 00°08'59" W 493.33' ALONG THE EAST LINE OF SAID SECTION 32 TO THE POINT OF BEGINNING;

THENCE S 62°34'50" W 79.89';
THENCE S 55°19'27" W 178.10';
THENCE S 47°14'22" W 89.90';
THENCE S 61°36'36" W 214.18';
THENCE S 70°32'24" W 103.76';
THENCE S 76°59'32" W 96.93';
THENCE S 67°32'39" W 41.66';
THENCE S 54°24'35" W 43.87';
THENCE S 47°26'01" W 172.82' TO A POINT IN THE CENTER LINE OF C.T.H. "K", SAID POINT BEING THE TERMINUS POINT.

SURVEYOR'S CERTIFICATE: I, LARRY L. AUSTIN, REGISTERED WISCONSIN LAND SURVEYOR DO HEREBY CERTIFY THAT THE ABOVE DESCRIPTION AND PLAT WERE PREPARED BY ME OR UNDER MY DIRECT SUPERVISION, IN ACCORDANCE WITH THE INSTRUCTIONS OF DEAN FERRIS, AND TO THE BEST OF MY KNOWLEDGE AND BELIEF, THIS PLAT IS AN ACCURATE REPRESENTATION THEREOF.

Larry L. Austin — 6/20/95

LARRY L. AUSTIN RLS 1903 — DATE

LARRY AUSTIN ENGINEERING
RT.2
LANCASTER, WI 53813
PHONE (608) 723-6363
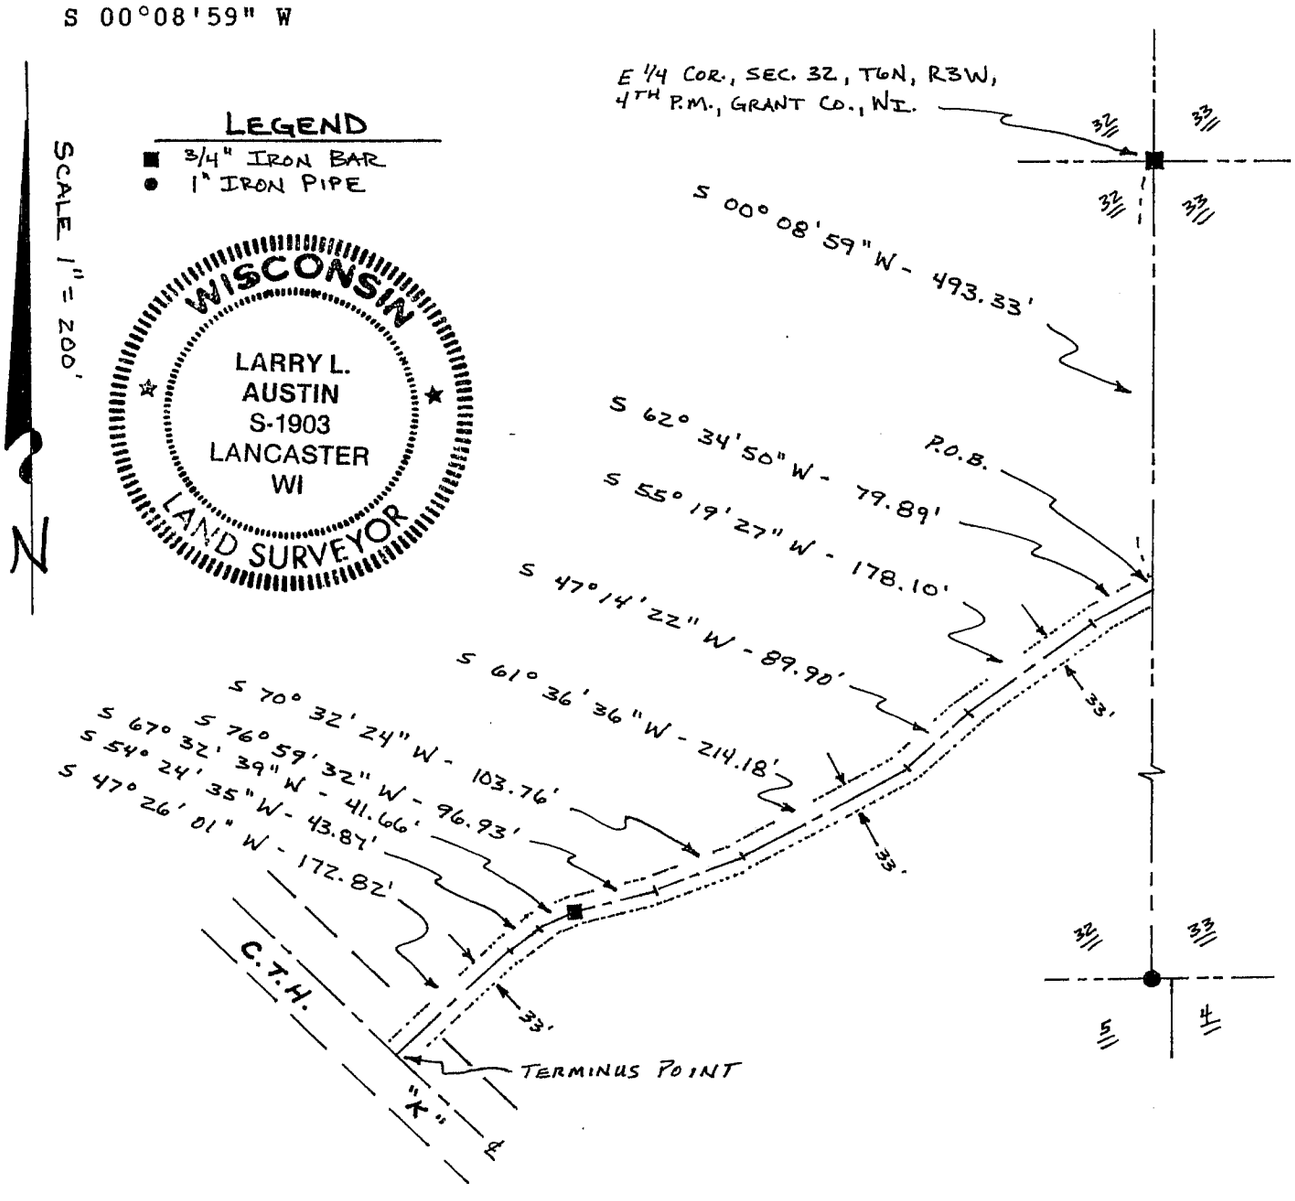
BEARING REFERENCE: FOR PURPOSES OF THIS SURVEY BEARINGS ARE REFERENCED TO THE EAST LINE OF SECTION 32, WHICH IS ASSUMED TO BEAR S 00°08'59" W