Recd 1-21-97

94

PLAT OF SURVEY

NORTH LINE OF THE NE1/4 OF THE SE1/4 OF SECTION 6, T5N, R6W, TOWN OF WYALUSING, GRANT COUNTY, WISCONSIN.

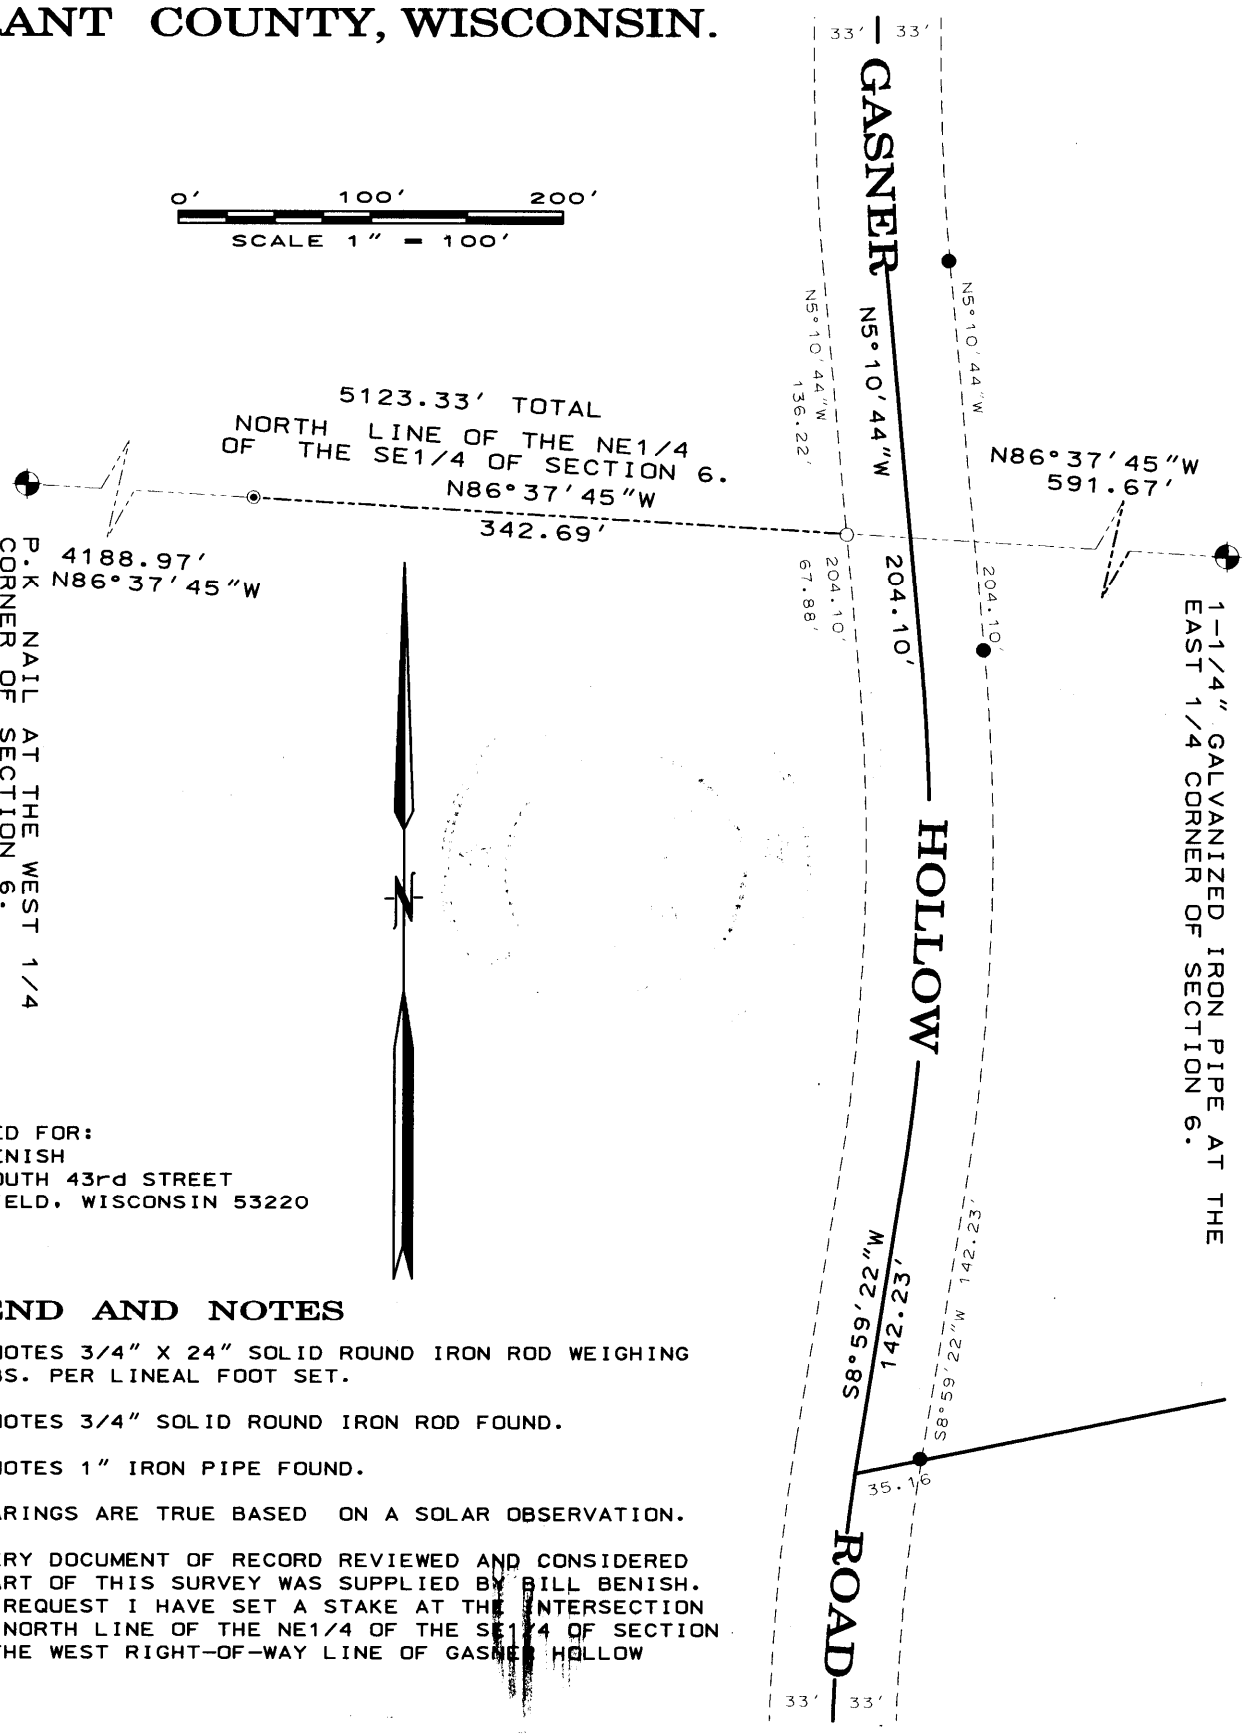

PREPARED FOR:
BILL BENISH
4447 SOUTH 43rd STREET
GREENFIELD, WISCONSIN 53220

LEGEND AND NOTES

○ DENOTES 3/4" X 24" SOLID ROUND IRON ROD WEIGHING 1.50 LBS. PER LINEAL FOOT SET.

● DENOTES 3/4" SOLID ROUND IRON ROD FOUND.

◉ DENOTES 1" IRON PIPE FOUND.

1.) BEARINGS ARE TRUE BASED ON A SOLAR OBSERVATION.

3.) EVERY DOCUMENT OF RECORD REVIEWED AND CONSIDERED AS A PART OF THIS SURVEY WAS SUPPLIED BY BILL BENISH. AT HIS REQUEST I HAVE SET A STAKE AT THE INTERSECTION OF THE NORTH LINE OF THE NE1/4 OF THE SE1/4 OF SECTION 6 AND THE WEST RIGHT-OF-WAY LINE OF GASNER HOLLOW ROAD.

SURVEYOR'S CERTIFICATE

I HAVE SURVEYED THE ABOVE DESCRIBED PROPERTY AND THE MAP SHOWN HEREON IS A TRUE REPRESENTATION HEREOF AND SHOWS THE SIZE AND LOCATION OF THE PROPERTY AND ITS EXTERIOR BOUNDARIES. THIS SURVEY WAS PREPARED UNDER THE DIRECTION OF BILL BENISH AND IS MADE FOR THE EXCLUSIVE USE OF THE PRESENT OWNERS OF THE PROPERTY AND THOSE WHO PURCHASE, MORTGAGE OR GUARANTEE THE TITLE THERETO WITHIN ONE YEAR FROM THE DATE HEREOF. AS TO THEM I WARRANT THE ACCURACY OF SAID SURVEY AND MAP.

DATED THIS 17th DAY OF JANUARY, 1997

RICHARD MARKS R.L.S. S-1473

RIVER VALLEY LAND SURVEYING
RICHARD MARKS - 504 CEDAR STREET - SAUK CITY - WI - 53583 - PHONE (608)643-4391