22

RECD MAY 27 1997

PLAT OF SURVEY

FOR: DON FRIEDERICK

SCALE: 1" = 100'

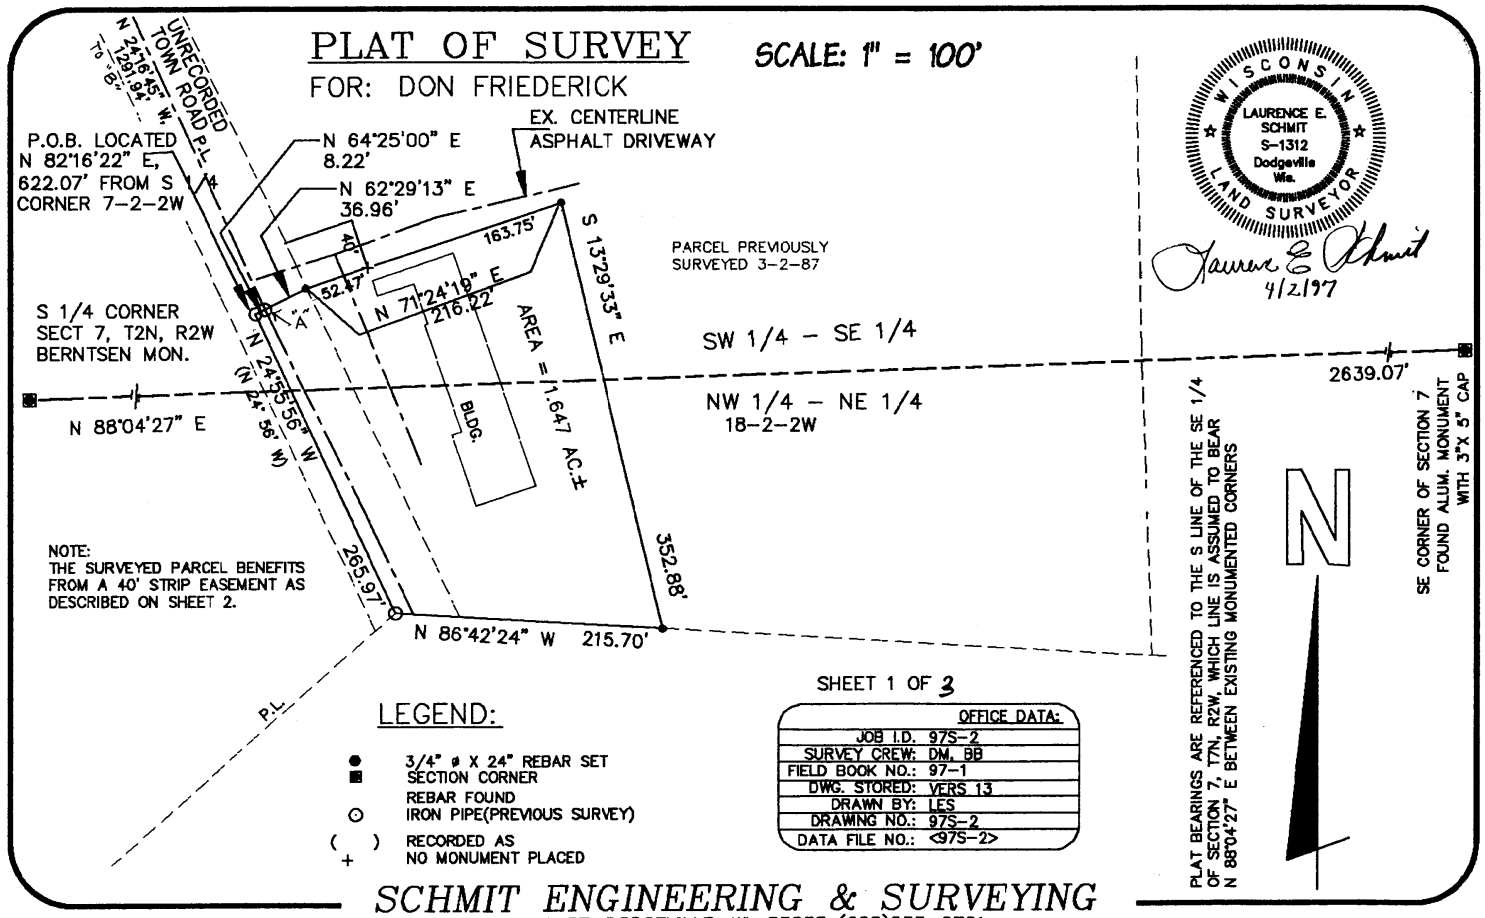

WISCONSIN LAURENCE E. SCHMIT S-1312 Dodgeville Wis. LAND SURVEYOR

Laurence E. Schmit 4/2/97

SHEET 1 OF 3

OFFICE DATA:	
JOB I.D.	97S-2
SURVEY CREW:	DM, BB
FIELD BOOK NO.:	97-1
DWG. STORED:	VERS 13
DRAWN BY:	LES
DRAWING NO.:	97S-2
DATA FILE NO.:	<97S-2>

LEGEND:

- ● 3/4" ø X 24" REBAR SET
- ■ SECTION CORNER
- REBAR FOUND
- ⊙ IRON PIPE(PREVIOUS SURVEY)
- ( ) RECORDED AS
- + NO MONUMENT PLACED

SCHMIT ENGINEERING & SURVEYING
206 S. IOWA ST. DODGEVILLE, WI. 53533 (608)935-2721