Z 46

PLAT OF SURVEY

SURVEY FOR: BLUE RIVER FARMS (PETE VICTORA)

APRIL 9, 1997

THE PURPOSE OF THIS SURVEY WAS TO SET THE SOUTH LINE OF THE NORTHWEST QUARTER (NW1/4) OF THE NORTHEAST QUARTER (NE 1/4), THE NORTHEAST QUARTER (NE 1/4) OF THE NORTHWEST QUARTER (NW 1/4) AND THE NORTHWEST QUARTER (NW 1/4) OF THE NORTHWEST QUARTER (NW 1/4) OF SECTION 18, T. 8 N., R. 1 W., TOWN OF MUSCODA, GRANT COUNTY, WISCONSIN.

SHEET 1 OF 1

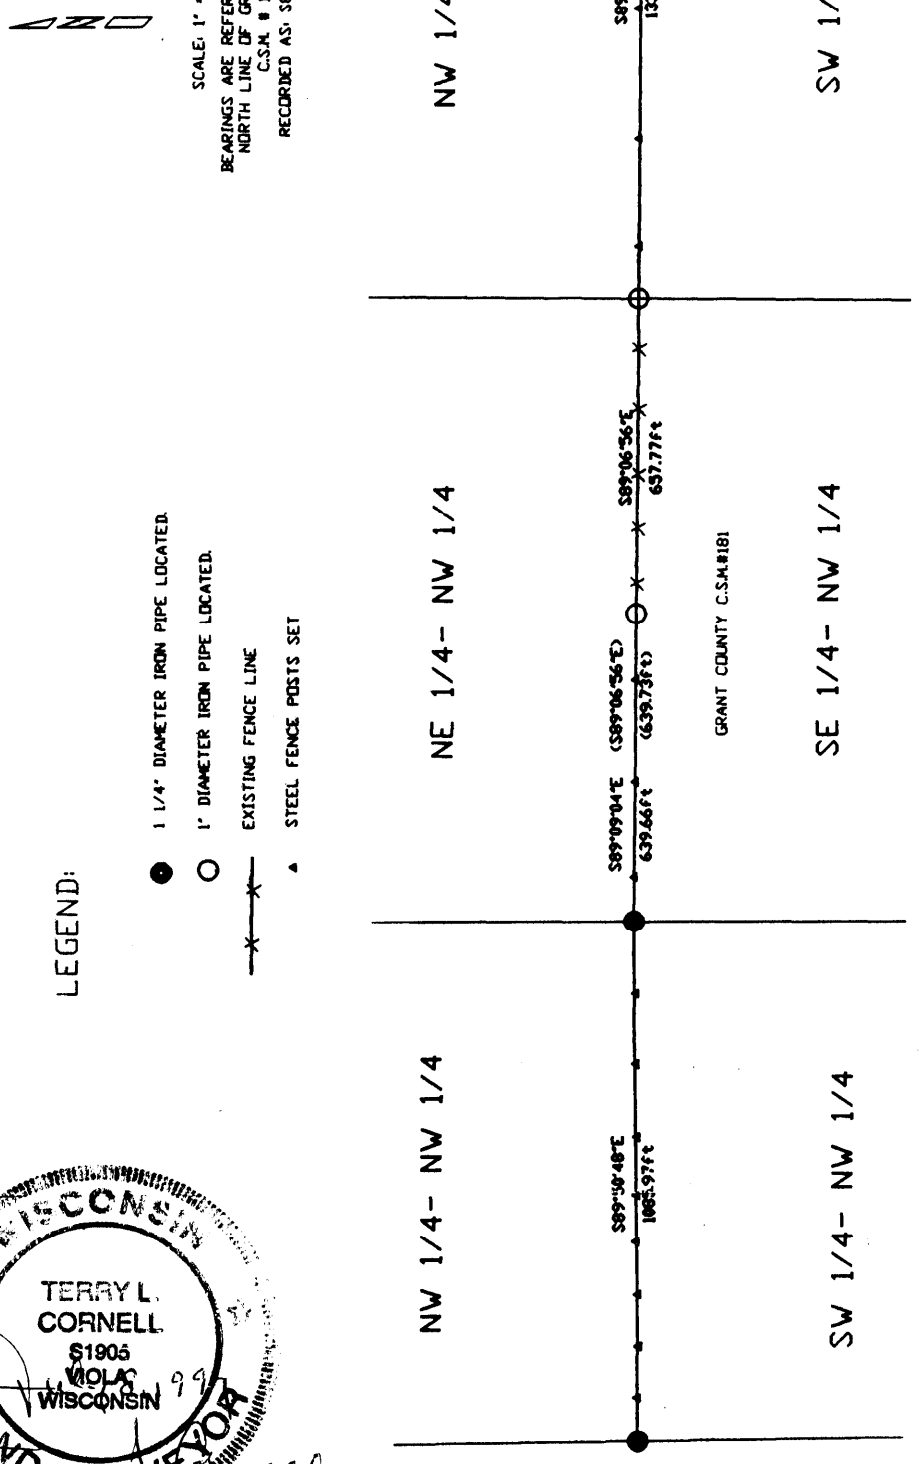

WISCONSIN
TERRY L. CORNELL
S1905
VIOLA
WISCONSIN
LAND SURVEYOR

TERRY L. CORNELL
REGISTERED LAND SURVEYOR S-1905

WOODLAND CONSULTANTS, INC.
Engineering, Land Surveying and Building Design
755 VALLEY VIEW DRIVE
RICHLAND CENTER, WISCONSIN 53581
PHONE (608) 647-2191

1177.001