NF66

OWNERS: THOMAS E. KELLY & MARY E. KELLY

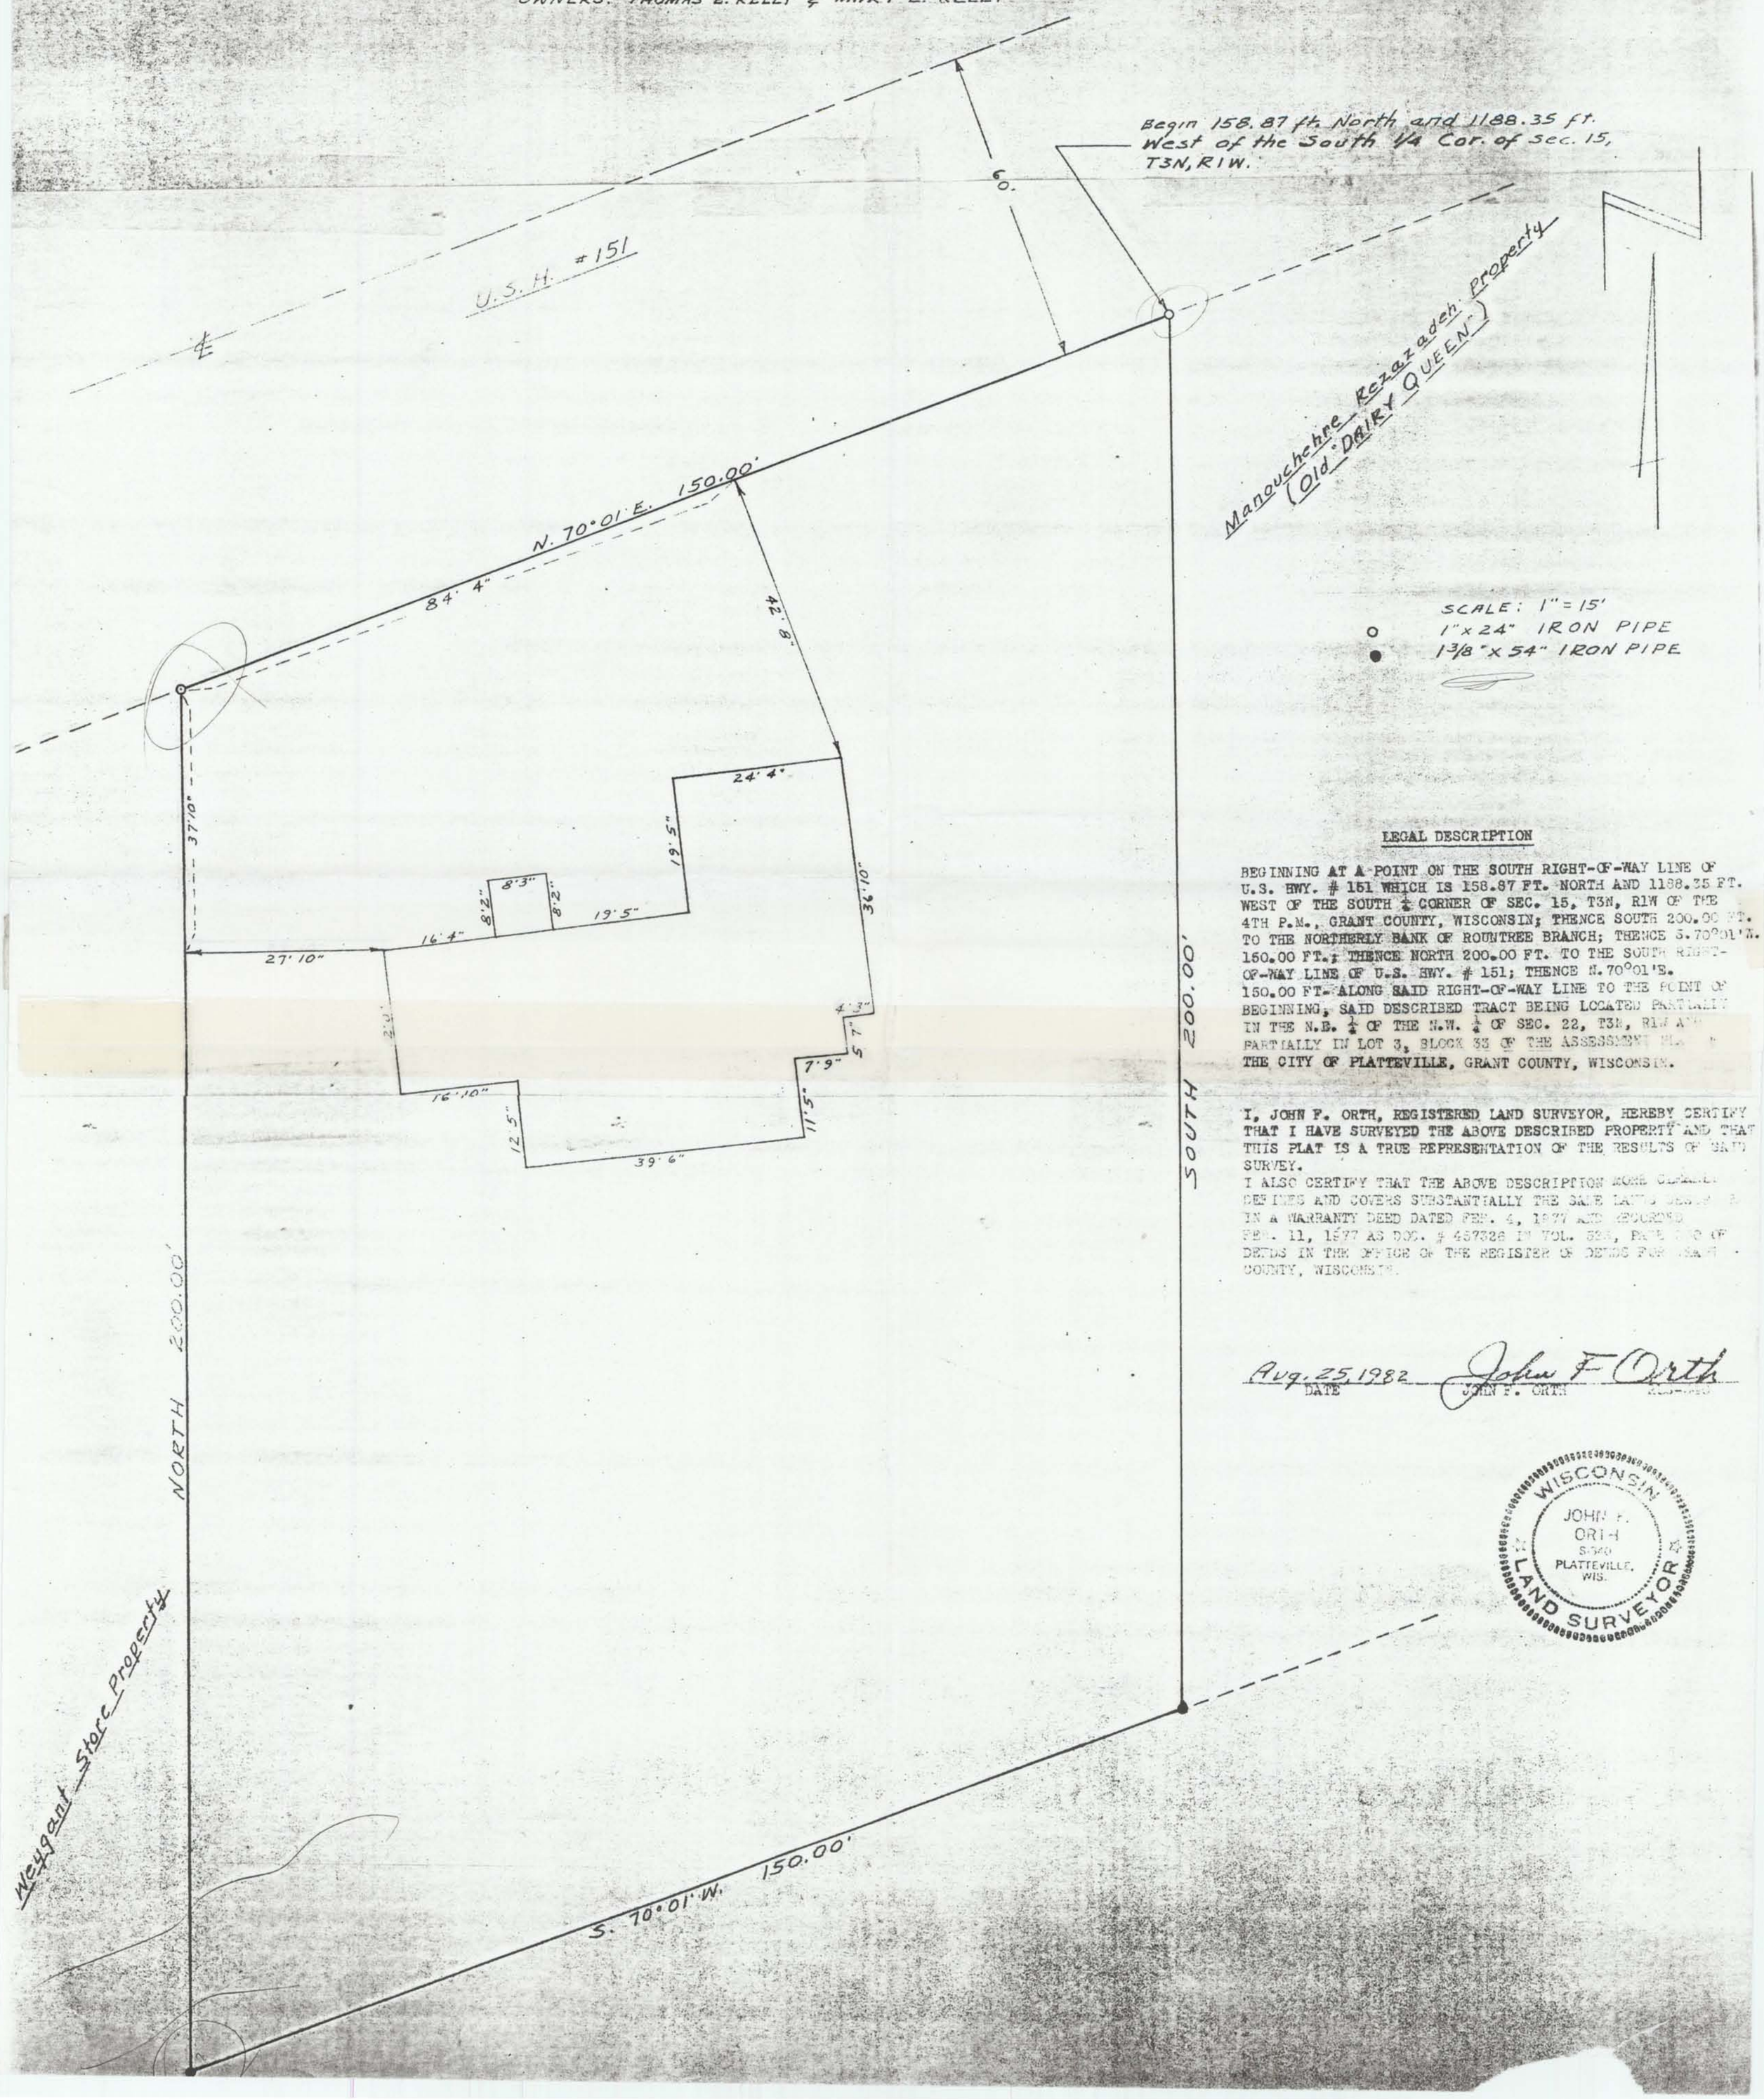

LEGAL DESCRIPTION

BEGINNING AT A POINT ON THE SOUTH RIGHT-OF-WAY LINE OF U.S. HWY. # 151 WHICH IS 158.87 FT. NORTH AND 1188.35 FT. WEST OF THE SOUTH ¼ CORNER OF SEC. 15, T3N, R1W OF THE 4TH P.M., GRANT COUNTY, WISCONSIN; THENCE SOUTH 200.00 FT. TO THE NORTHERLY BANK OF ROUNTREE BRANCH; THENCE S. 70°01'W. 150.00 FT.; THENCE NORTH 200.00 FT. TO THE SOUTH RIGHT-OF-WAY LINE OF U.S. HWY. # 151; THENCE N. 70°01'E. 150.00 FT. ALONG SAID RIGHT-OF-WAY LINE TO THE POINT OF BEGINNING; SAID DESCRIBED TRACT BEING LOCATED PARTIALLY IN THE N.E. ¼ OF THE N.W. ¼ OF SEC. 22, T3N, R1W AND PARTIALLY IN LOT 3, BLOCK 33 OF THE ASSESSMENT PLAT OF THE CITY OF PLATTEVILLE, GRANT COUNTY, WISCONSIN.

I, JOHN F. ORTH, REGISTERED LAND SURVEYOR, HEREBY CERTIFY THAT I HAVE SURVEYED THE ABOVE DESCRIBED PROPERTY AND THAT THIS PLAT IS A TRUE REPRESENTATION OF THE RESULTS OF SAID SURVEY.

I ALSO CERTIFY THAT THE ABOVE DESCRIPTION MORE CLEARLY DEFINES AND COVERS SUBSTANTIALLY THE SAME LANDS DESCRIBED IN A WARRANTY DEED DATED FEB. 4, 1977 AND RECORDED FEB. 11, 1977 AS DOC. # 487326 IN VOL. 528, PAGE 500 OF DEEDS IN THE OFFICE OF THE REGISTER OF DEEDS FOR GRANT COUNTY, WISCONSIN.

Aug. 25, 1982 — John F. Orth
DATE — JOHN F. ORTH — REGISTERED

WISCONSIN JOHN F. ORTH S-940 PLATTEVILLE, WIS. LAND SURVEYOR