NF 1.156

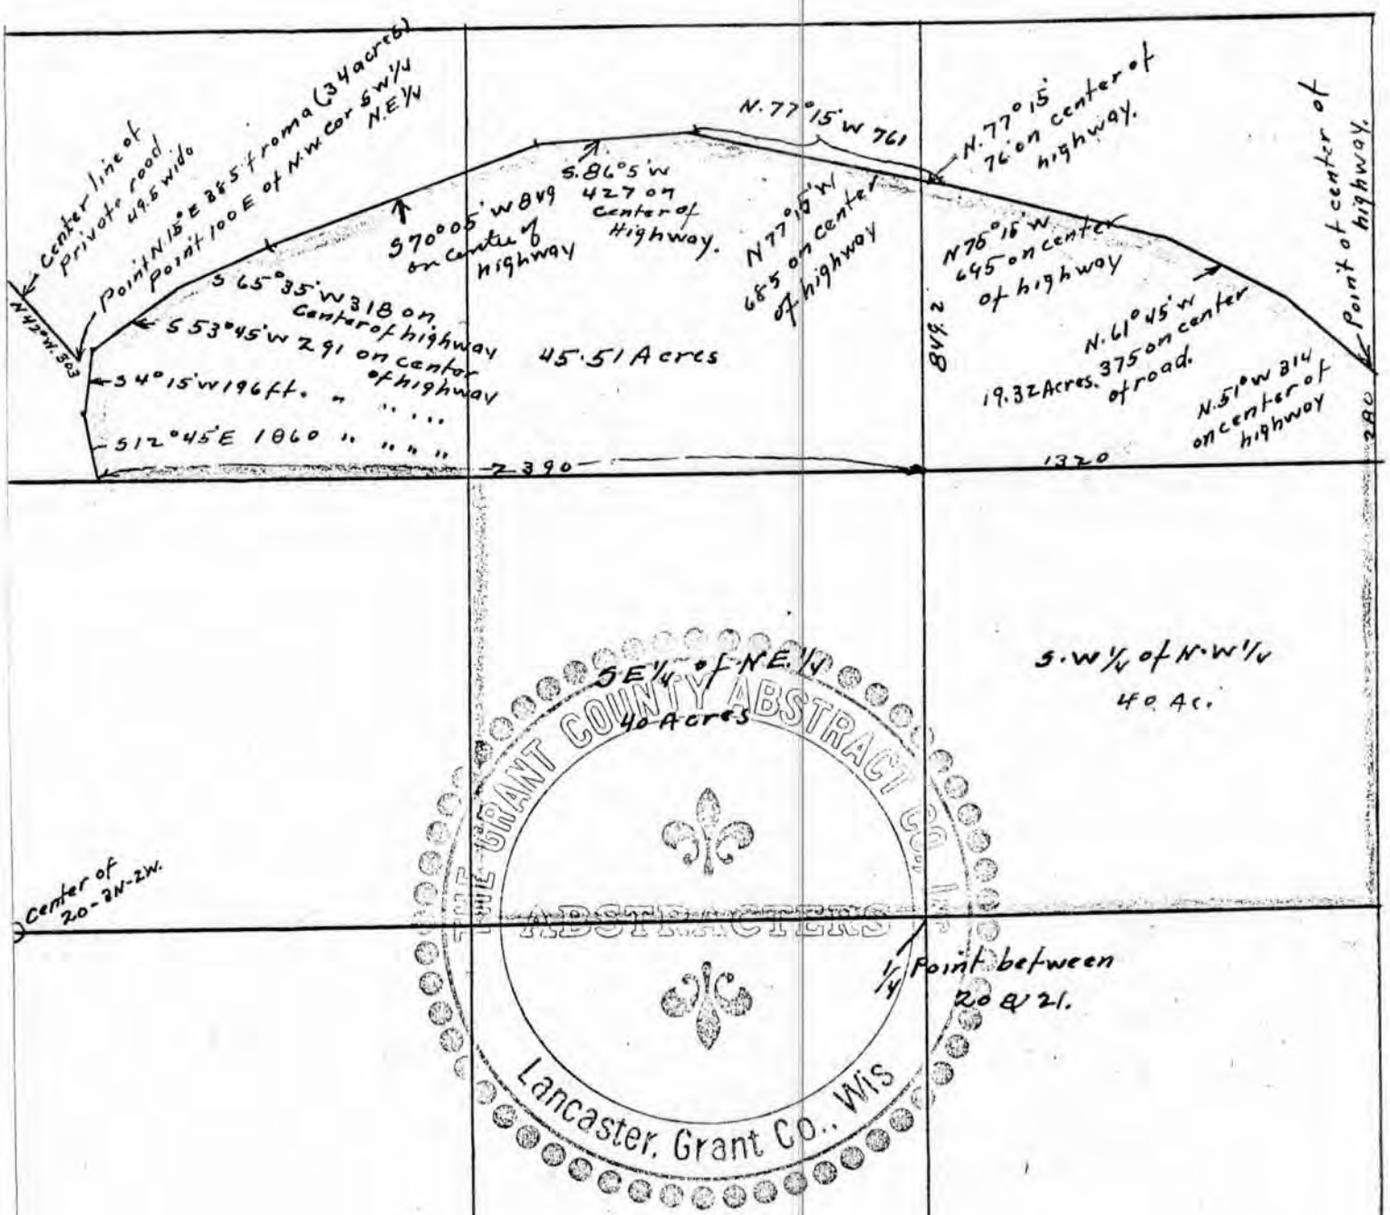

THE GRANT COUNTY ABSTRACT CO. INC.
ABSTRACTERS
Lancaster, Grant Co., Wis.

Plat showing the location of Henry Bresee's land in Sections 20 and 21 T.3 N.R.2 West

ABOVE PARCEL POSSIBLY SURVEYED BY BUSER
NO SURVEY FOUND

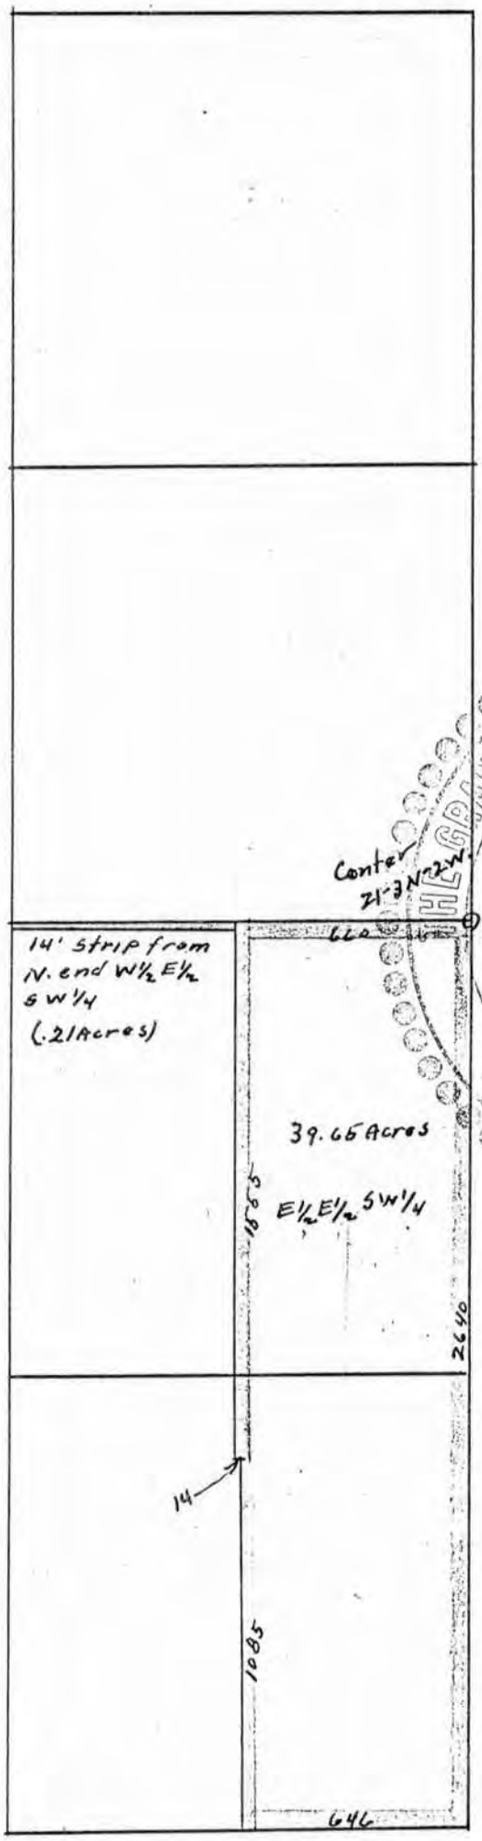

THE GRANT COUNTY ABSTRACT CO., INC.
ABSTRACTERS
Lancaster, Grant Co., Wis